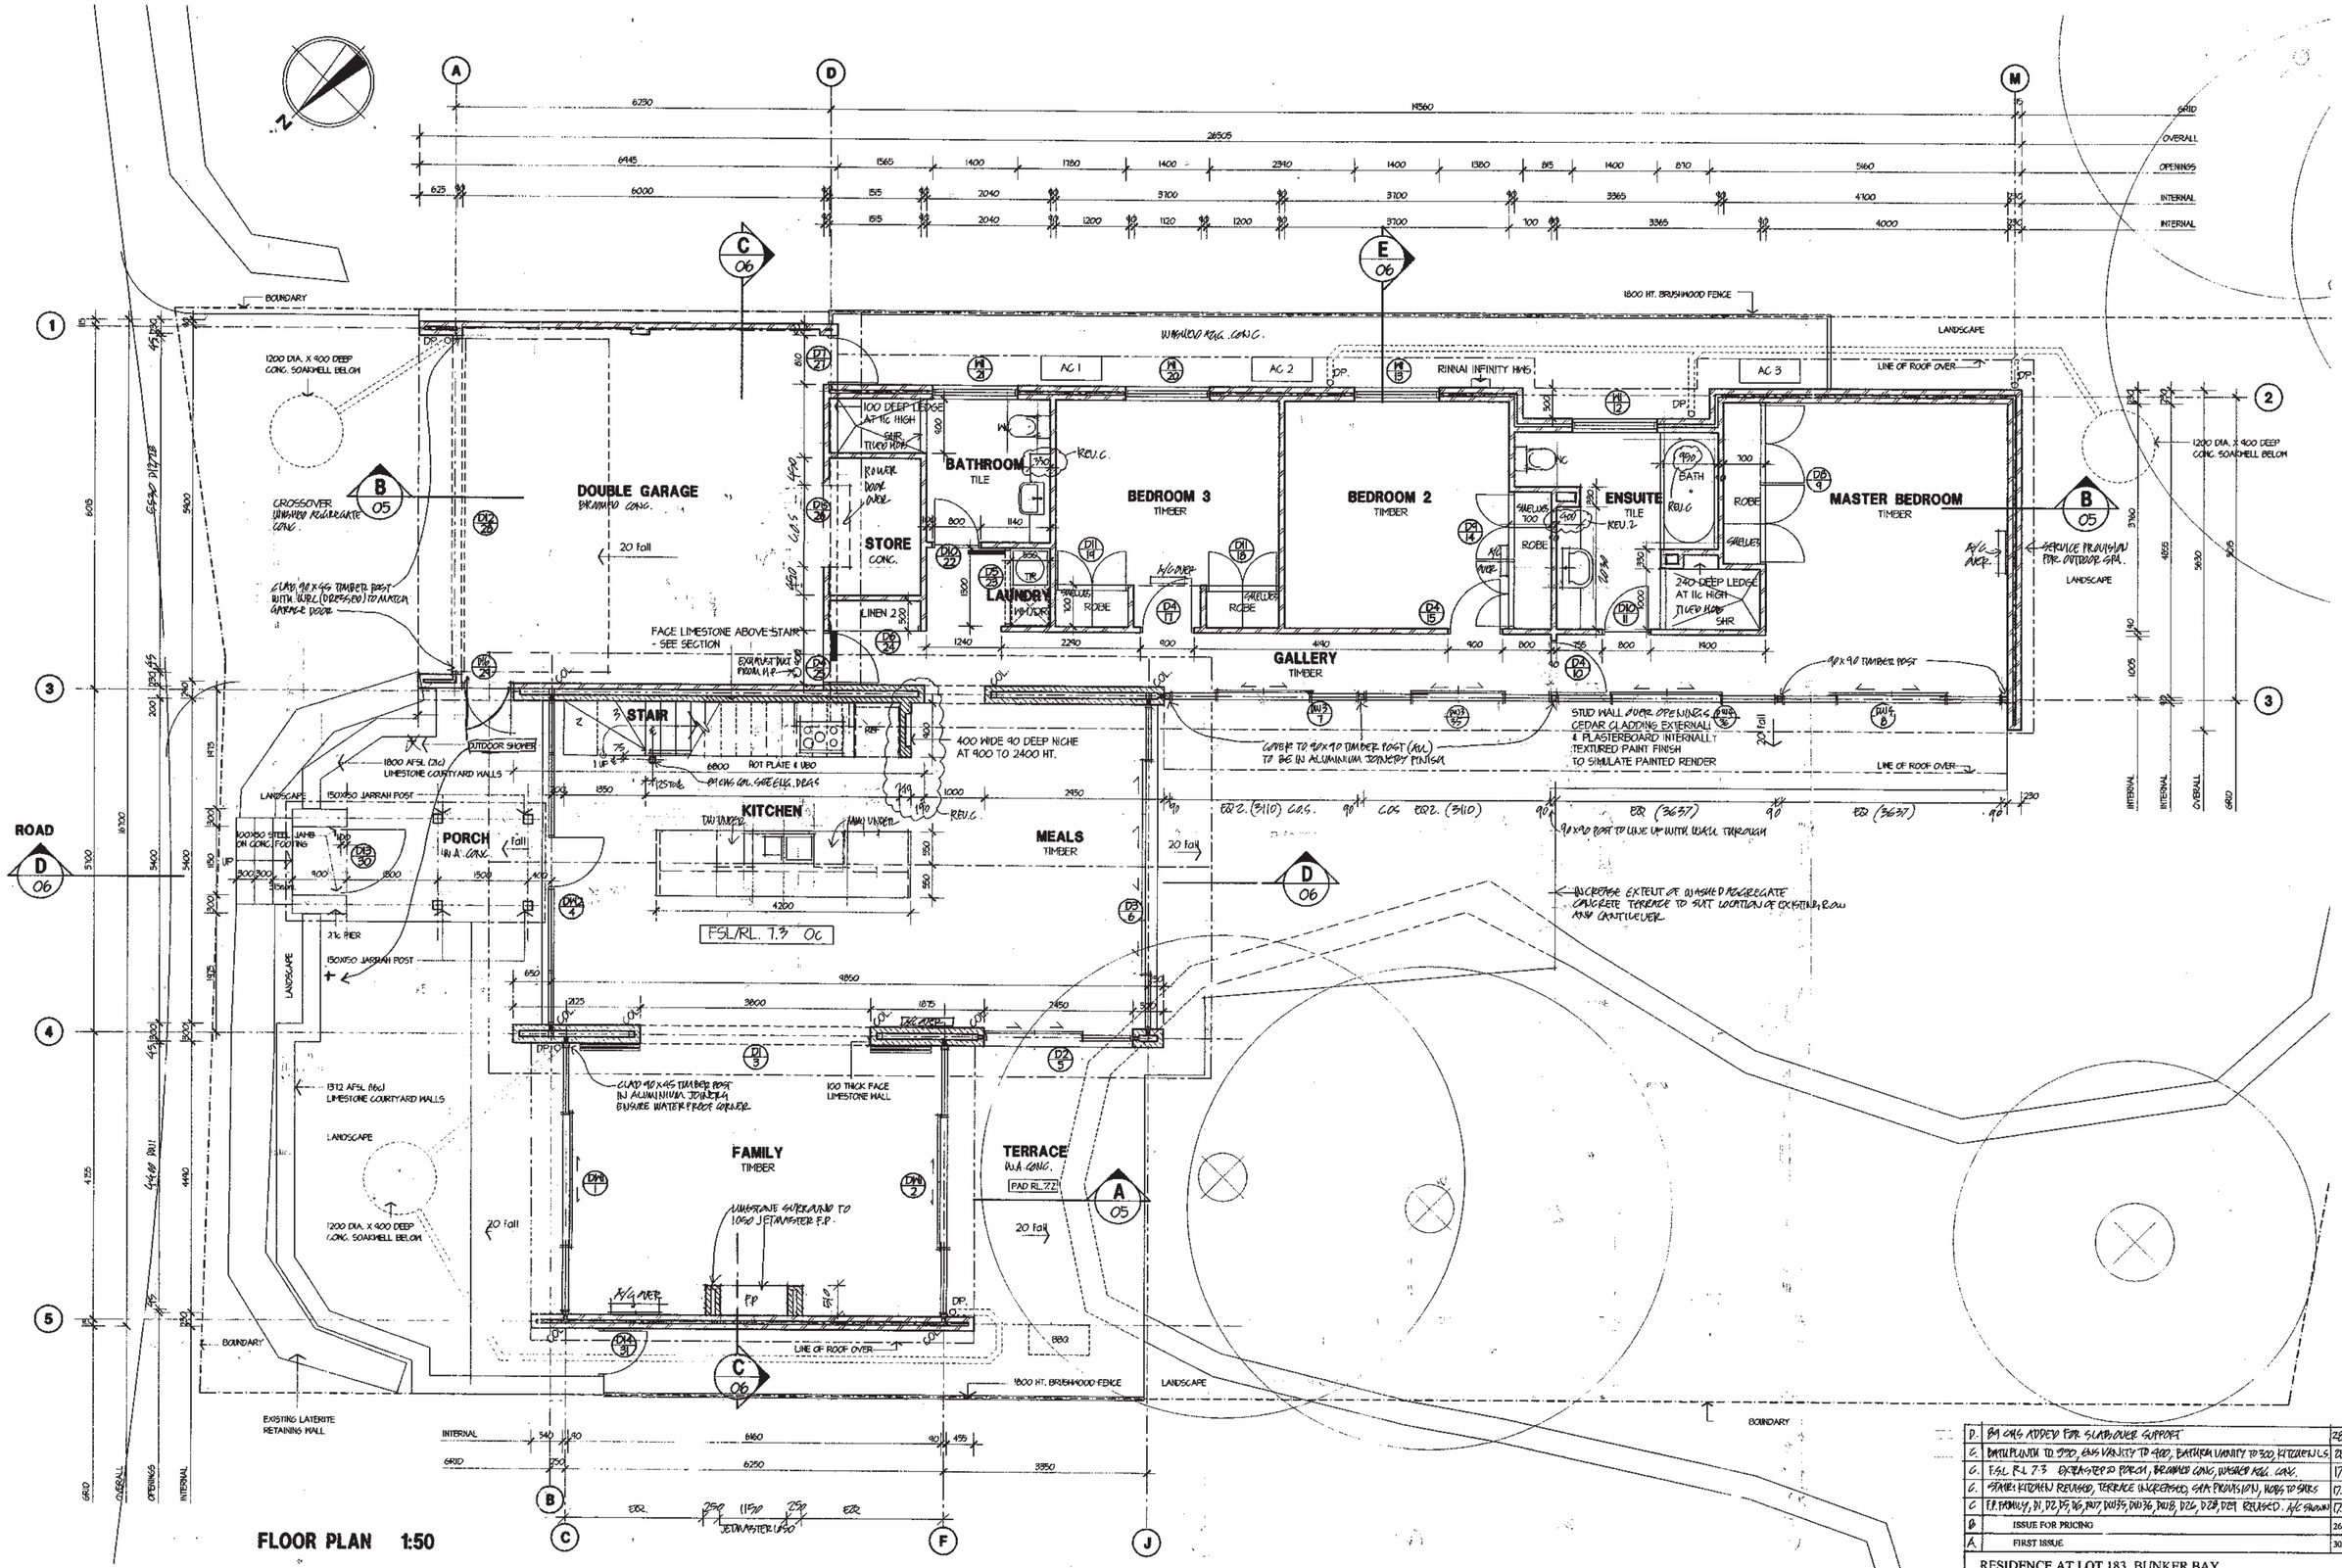

FLOOR PLAN 1:50

D.	89 CHS ADDED FOR SLAB OVER SUPPORT	28.2.07
C.	BATH PLINTH TO 950, CHS VANITY TO 900, BATHROOM VANITY TO 300, KITCHEN L.S.	21.2.07
C.	F.S.L. R.L. 7.3 EXTRA STEP TO PORCH, BRUSHWOOD CONC, WASHED AGG. CONC.	17.2.07
C.	STAIR: KITCHEN REVISED, TERRACE INCREASED, STAIR PROVISION, NOTES TO SHEETS	17.2.07
C	F.P. FAMILY, D1, D2, D5, D6, D17, D0135, D0136, D018, D026, D028, D029 REVISED. A/C SHOWN	17.2.07
B	ISSUE FOR PRICING	26/6/06
A	FIRST ISSUE	30/5/06

RESIDENCE AT LOT 183, BUNKER BAY

FOR O & G ZOHAR

BY MARK BRADLEY ARCHITECT mob. 0400394930

26 JUN 06 DWG. DD-02 REV. D